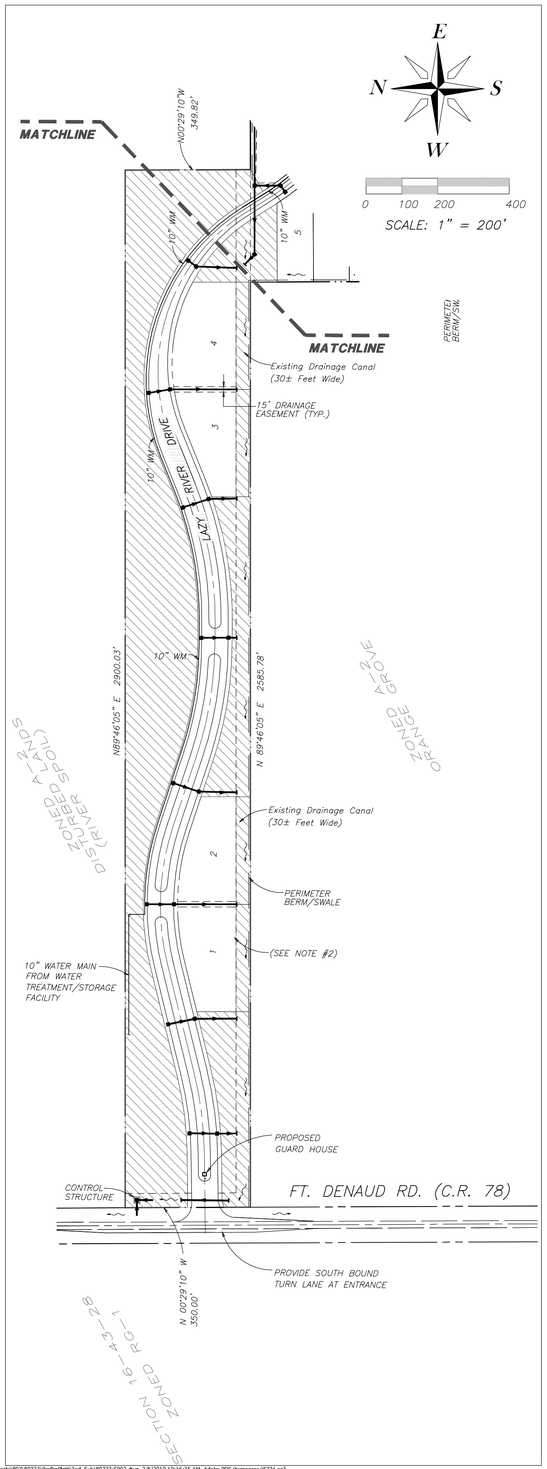

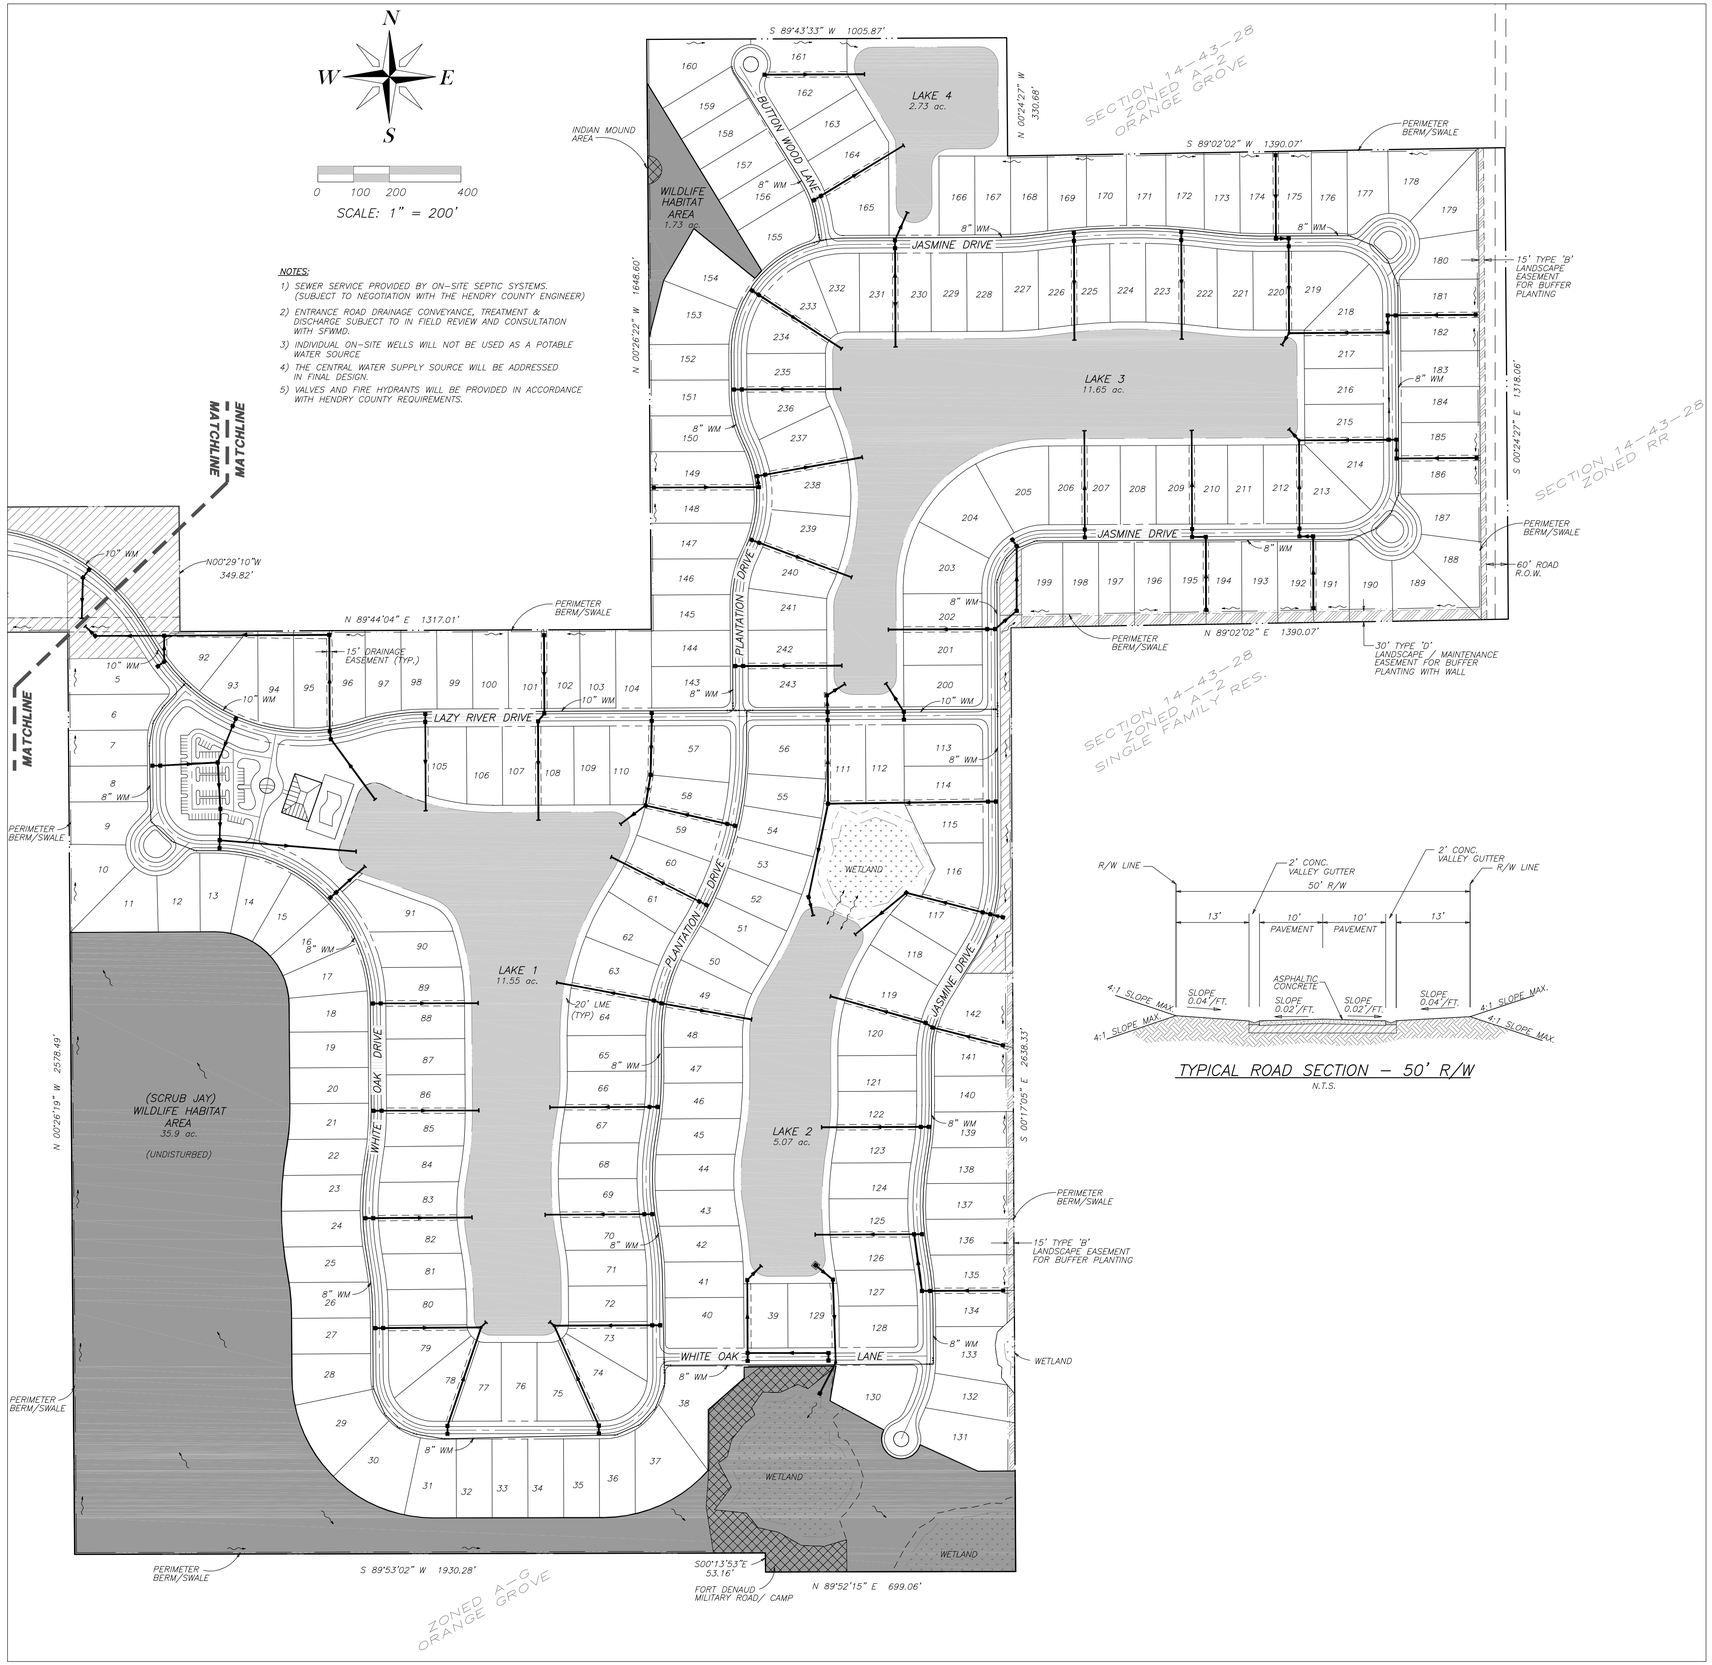

NOTES:

1) SEWER SERVICE PROVIDED BY ON-SITE SEPTIC SYSTEMS. (SUBJECT TO NEGOTIATION WITH THE HENDRY COUNTY ENGINEER)
2) ENTRANCE ROAD DRAINAGE CONVEYANCE, TREATMENT & DISCHARGE SUBJECT TO IN FIELD REVIEW AND CONSULTATION WITH SFWMD.
3) INDIVIDUAL ON-SITE WELLS WILL NOT BE USED AS A POTABLE WATER SOURCE
4) THE CENTRAL WATER SUPPLY SOURCE WILL BE ADDRESSED IN FINAL DESIGN.
5) VALVES AND FIRE HYDRANTS WILL BE PROVIDED IN ACCORDANCE WITH HENDRY COUNTY REQUIREMENTS.

TYPICAL ROAD SECTION – 50' R/W

N.T.S.

NO.	DATE:	BY:	REVISION:

NOTE: The information shown on these plans is subject to change. It is the recipients responsibility to verify all information prior to commencement of planning, engineering and/or construction.

SCALE:	1" = 200'
DRAWN:	RMJ 11-15-05
CHECKED:	JRM 11-15-05
APPROVED:	DLR 11-15-05

VANASSE & DAYLOR, LLP FLORIDA STATE BUSINESS LICENSE #2999
ENGINEER OF RECORD
DENNIS L. ROBERTSON
P.E. 56671
DATE:

PREPARED FOR:
Saundry Associates, Inc.
9220 Bonita Beach Road
Suite 215
Bonita Springs, Florida 34135

PROJECT LOCATION:
Sections 14,15,16,& 22, Township 43 S, Range 28 E
Hendry County, Florida

Traffic Engineering
Environmental Science
FL 3464

Urban Planning
Landscape Architecture
Civil Engineering
13170 New Brittany Boulevard,
Suite 400
Fort Myers, FL 33907
• 239.432.8484 • 239.432.8486
• admin@vandaylor.com • vandaylor.com

Vanasse Daylor

PROJECT & SHEET TITLE:
Saundry Brandywine
Conceptual Drainage and Utility Plan

PROJECT NO: 80723
ACAD NO: 80723-CSP02

Sheet No. 1 of 1

J:\vanday-Archive\Dwgs\Projects\80723\PrelimPlat\2nd_Sub\80723-SP02.dwg, 2/5/2010 10:16:35 AM, Adobe PDF (temporary)5724.pc3